GRAPHIC SCALE
500' 0 250 500' 1000'
(IN FEET)

N
MAGNETIC

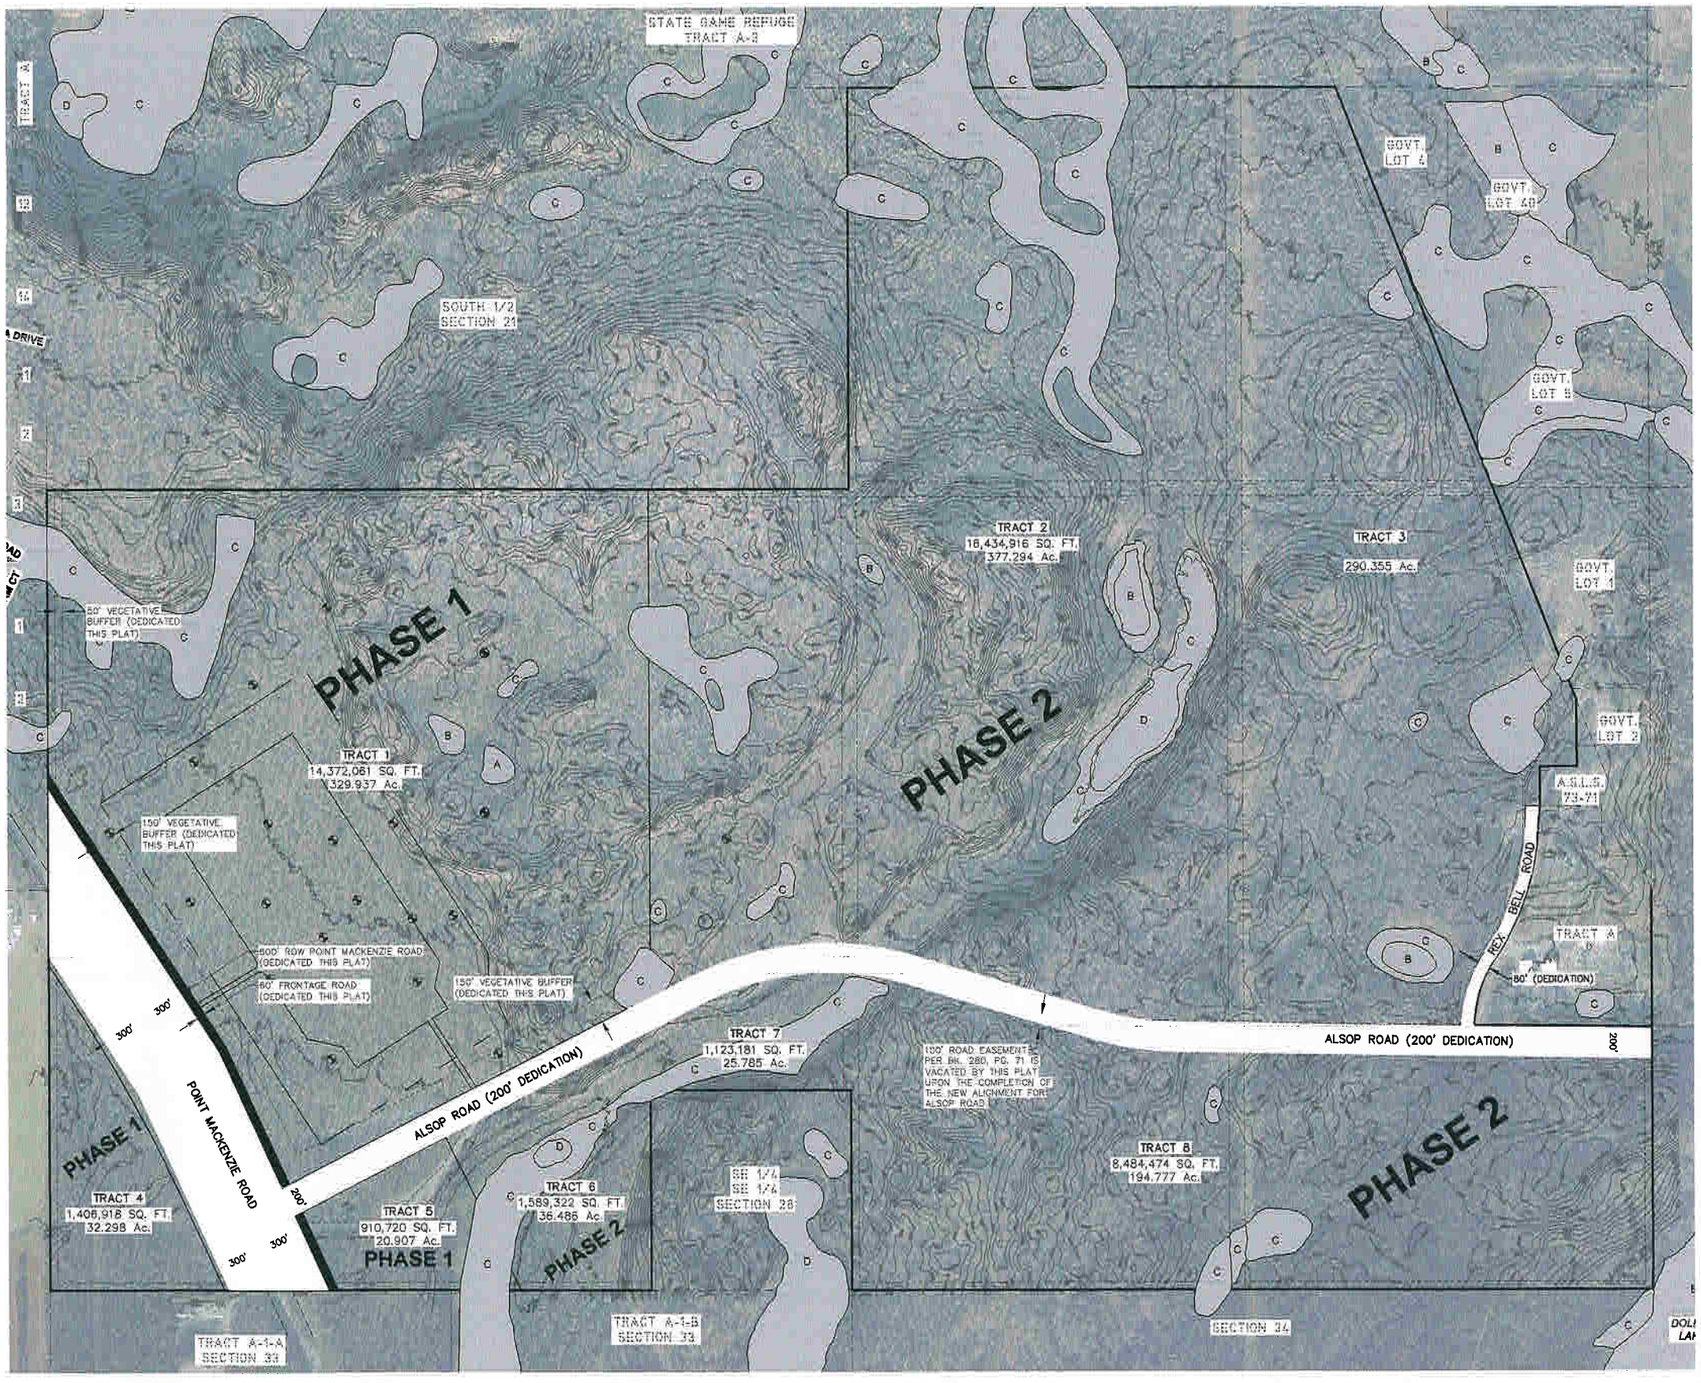

ENGINEERING/SURVEYING
& LANDSCAPE ARCHITECTURE
TRYCK NYMAN HAYES, INC.
911 W. 5TH AVENUE, SUITE 300
ANCHORAGE, AK 99501
TEL: (907) 279-0545 - FAX: (907) 276-7979

NOTES / REVISIONS:

MAT-SU PRISON
PT. MACKENZIE, AK

SITE PLAN

PROJECT No:	07120.001
DATE:	08/01/08
DESIGNED:	MW
DRAWN BY:	GC
CHECKED BY:	MW
SHEET:	1
PAGE:	OF PP

PLOTTED: 8/1/2008 5:14 PM DRAWING PATH: M:\07120.001 - MSB Prison DB Docs\04100 Drawings\401 Working Drawings\R-1-08 Prison Base Dwgs Local.dwg