PLAN — SURVEYED, PLOTTED, DRAWN/CHECKED, NOTE BOOK, CHECKED, No., AS-BUILT CHECKED, R. W.'s NOTED, STRUCTURE NOTATIONS CHECKED — DATE, BY

L1, B3, SETTLERS BAY #1

66' R/W

W/WELL

NIC

101.5' LATOF

100' R

PROPERTY LINE R/W

L = 258.86

OUTLET INVERT EL. 350.00

FRONTAGE ROAD

MATCH EXISTING GRADE

2" K COPPER

32 x 40 BLDG F.F. 355.2

60' x 80' D/W PARKING APRON

1%

1%

10'-0"

30'-0"

80'-0"

DRY WELL

18" x 60' CMP

LOT COR. P.P.

15" R

INTAKE INV. ELEV 351.4

PROPERTY LINE 316.81

L2,

SCALE 1" = 20'

BAY ROAD TO WASILLA

GOOSE BAY ROAD

TBM & MARK ON A/C PAVEMENT 350.00

EXISTING A/C PAVEMENT

SITE PLAN

BUILDING & WATER WELL LOCATION PLAN FOR L1, B3, SETTLERS BAY #1

SCALE 1" = 30'

R/B

O P.P.

171.5'

R. 2060.00'

L = 258.86

T = 129.60

(CH=S 7° E)

S 89-58-28 W 402.00

CLEARING LIMIT

NIC

W/WELL

66'

100' R

S 1°21' E

11,200 ± SQ. FT.

WASTE WATER DISPOSAL AREA

32 x 40 BLDG F.F. 355.2

10.00

NIC

N 50-00-00 W 316.81

98.81

80.00'

P.P.

R/B

196.81

SCALE 1" = 30'

NOTIFY UTILITY COMPANIES FOR U.G. LOCATES PRIOR TO EXCAVATION

PROPERTY LINE R/W

FRONTAGE ROAD

F.F. 355.2

REMOVE UNSUITABLE MATERIALS BACKFILL WITH NFS GRAVEL

℄ LIMIT OF FND'N EXC. ↓

A/C PAVED ACCESS DRIVE

GOOSE BAY ROAD

TBM 350.00

18" x 60' CMP

GRADE ALONG PROPERTY LINE

GRADE ALONG ACCESS ROAD

356 354 352 350 348 346 344

PROFILE — SURVEYED, PLOTTED, DRAWN/CHECKED, NOTE BOOK, CHECKED, No., R. W.'s NOTED, STRUCTURE NOTATIONS CHECKED — DATE, BY

SCALE H 1" = 20' V 1" = 2'

DATE OF DRWG 8/20 '83

DATE OF SURVEY 8/19 '83

TOPSOIL (NONPERVIOUS COVER)

O.G.

NATIVE SOIL BACKFILL

5' MIN.

WASHED SEPTIC ROCK

4" PERFORATED PVC

1' MIN.

TYPICAL UNDERDRAIN TRENCH

NTS

NIC

BACKFILL COMPACTED TO 95% MIN.

TRENCH WALL

4'-0"

0'-6"

10' MIN.

2" HI

DOUBLE WALL

2" HI

10'-6"

MATANUSKA-SUSITNA BOROUGH

Box "B", Palmer, AK 99645

KNIK FIRE HALL

DATE: 8/22/83 DRAWN BY: V.V. APPROVED BY:

SCALE: AS SHOWN CHECKED BY: FILE NO.

SHEET 1 OF 4

5E-05P1

K&E PLATE 1, PLAN-PROFILE KEUFFEL & ESSER CO.

48 7008 Made in U.S.A.*

PRJ-22-03-00250 Knik Fire Station (PSB) 8/22/83

Flatfile 5E-05

NOTE:- 12" FULL LENGTH TJI's MAY BE SUBSTITUTED FOR 2"x12" JOISTS.
USE TECO FASTENERS ON ALL JOISTS @ ALL BEARINGS.

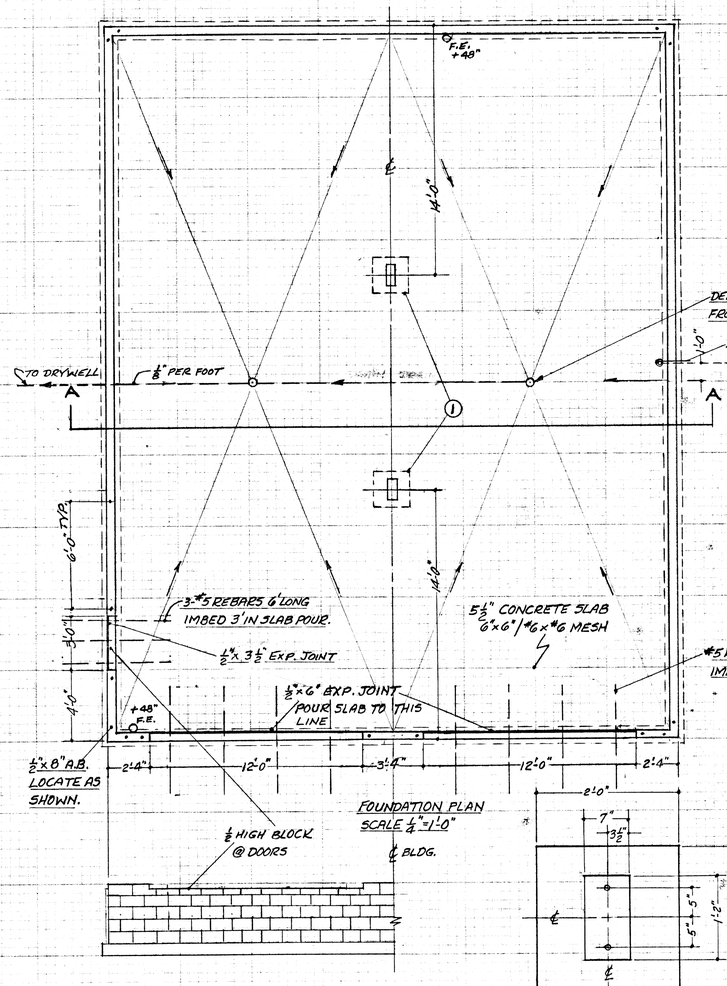

NOTE:
CONCRETE SLAB @ O.H. DOOR OPENINGS MUST BE LEVEL WITHIN ± 1/16"

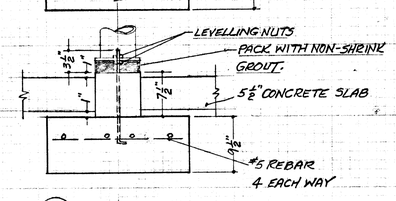

(1) COLUMN PAD
SCALE 1"=1'-0"

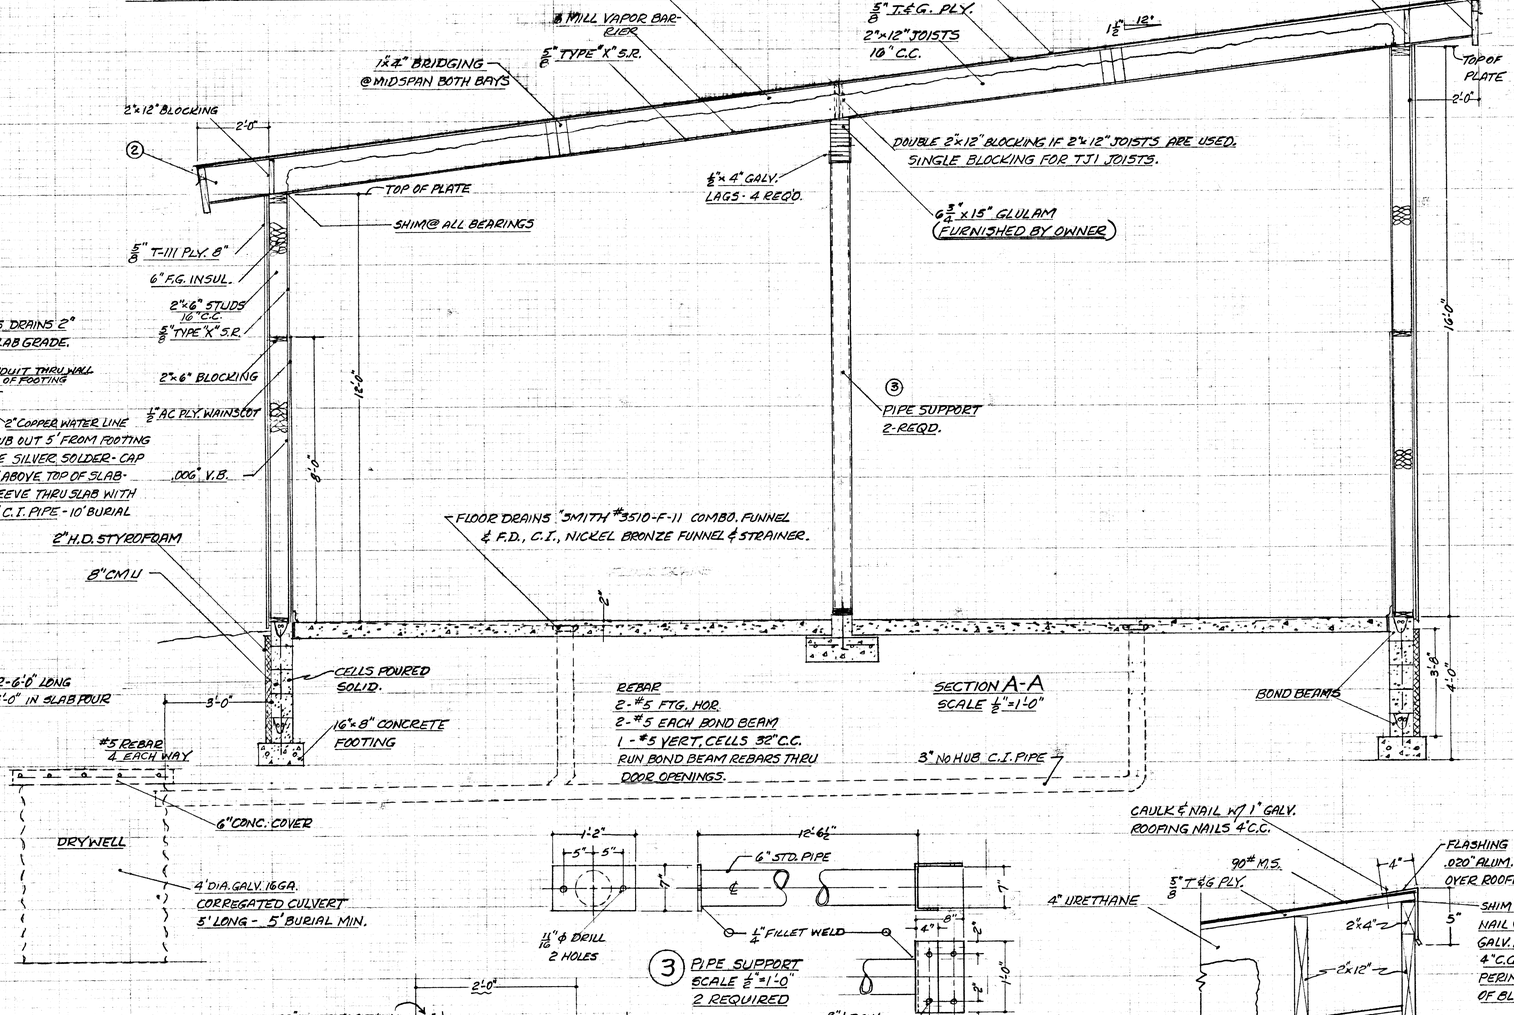

SECTION A-A
SCALE 1/8"=1'-0"

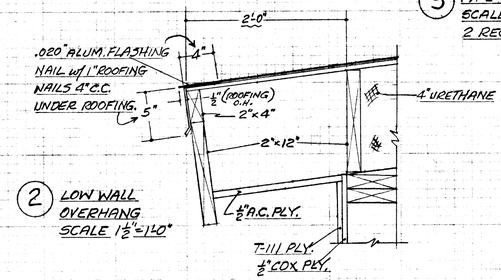

(2) LOW WALL OVERHANG
SCALE 1 1/2"=1'-0"

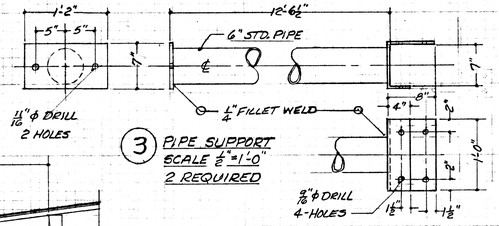

(3) PIPE SUPPORT
SCALE 1/2"=1'-0"
2 REQUIRED

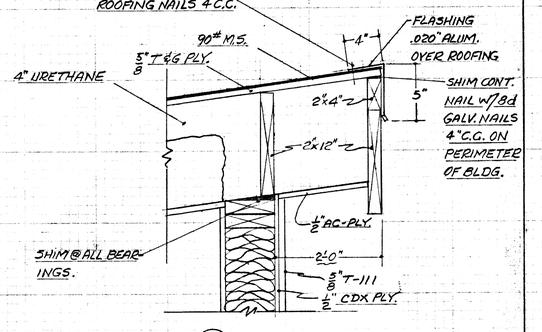

(4) HIGH WALL OVERHANG
SCALE 1 1/2"=1'-0"

STATE OF ALASKA
1977
George D. Paulsberg
NO. 2170-E
REGISTERED PROFESSIONAL ENGINEER

JOB# B-021
KNIK FIRE HALL SUBSTATION
WASILLA, ALASKA
MATANUSKA-SUSITNA BOROUGH
BOX B PALMER, AK 99645
DRAWN BL 8-22-83 SHEET 2 OF 4

SE-CSD 2

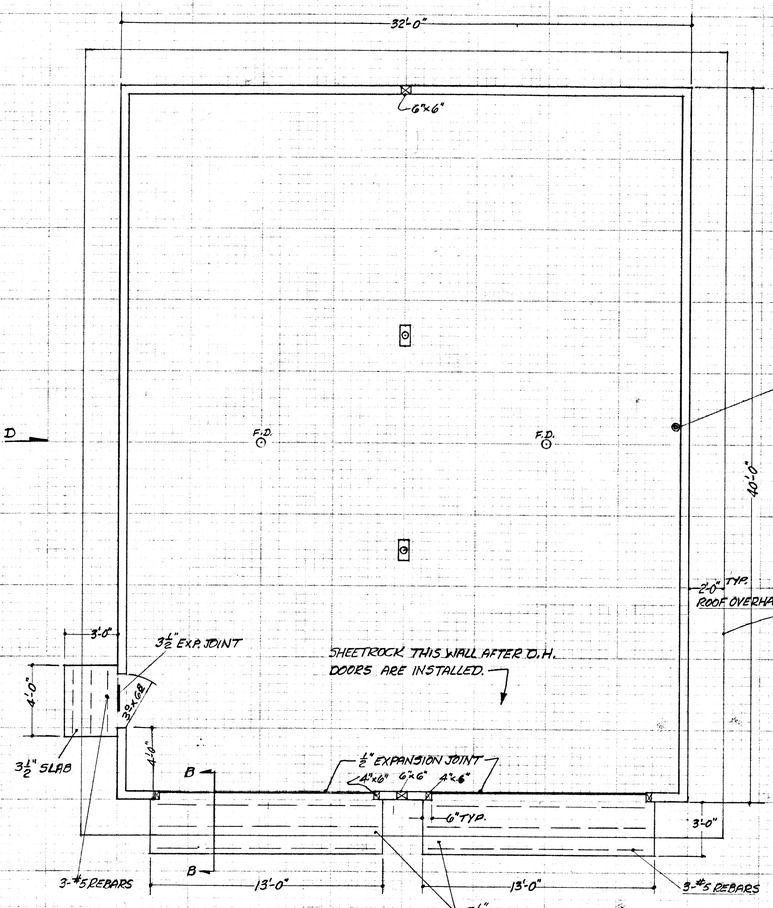

FLOOR PLAN
SCALE ¼"=1'-0"

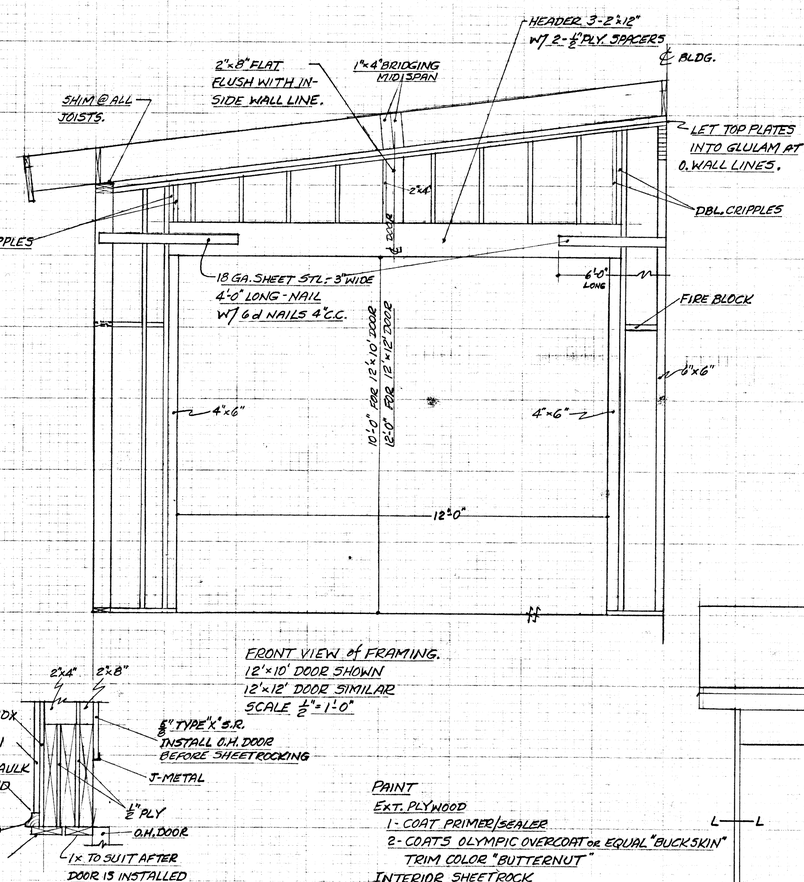

FRONT VIEW of FRAMING.
12'x10' DOOR SHOWN
12'x12' DOOR SIMILAR
SCALE ½"=1'-0"

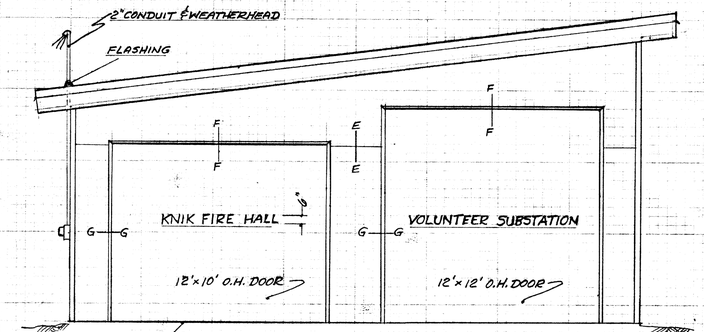

NOTE:
CONCRETE SLAB @ O.H. DOORS MUST BE LEVEL WITHIN ± 1/16"

ELEV. @ ARROW "C"
SCALE ¼"=1'-0"

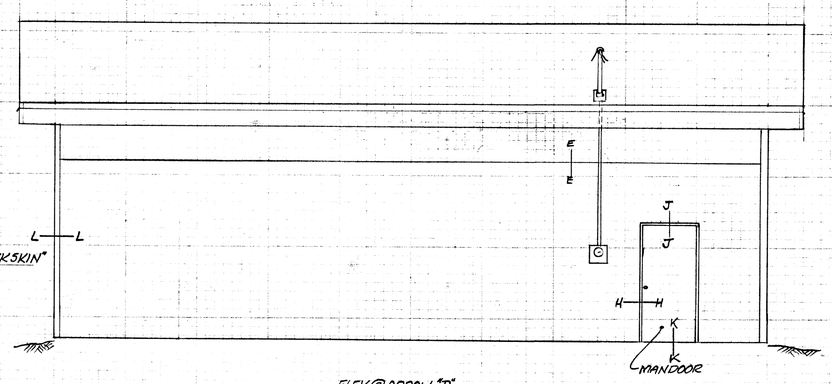

ELEV. @ ARROW "D"
SCALE ¼"=1'-0"

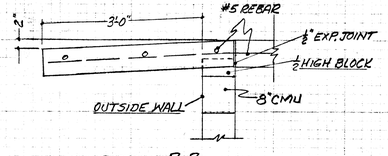

SECTION B-B
SCALE ¾"=1'-0"

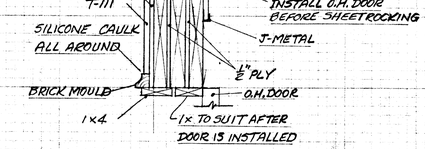

O.H. DOOR HEADER @ R.F.
SCALE 1½"=1'-0"

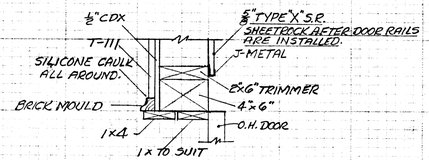

O.H. DOOR JAMB @ G-G
SCALE 1½"=1'-0"

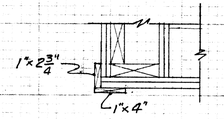

TYP. OUTSIDE CORNER @ L-L
SCALE 1½"=1'-0"

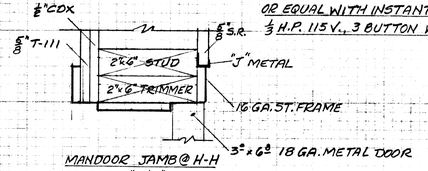

MANDOOR JAMB @ H-H
SCALE 3"=1'-0"

MANDOOR HEAD @ J-J SAME AS ABOVE EXCEPT DBL. PLATES FLAT

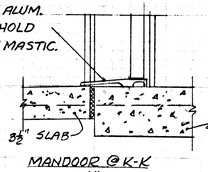

MANDOOR @ K-K
SCALE 1½"=1'-0"

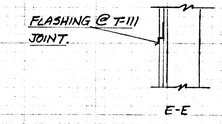

E-E

PAINT
EXT. PLYWOOD
1-COAT PRIMER/SEALER
2-COATS OLYMPIC OVERCOAT or EQUAL "BUCKSKIN"
TRIM COLOR "BUTTERNUT"
INTERIOR SHEETROCK
1-COAT SEALER
1-COAT FULLER-O'BRIEN or EQUAL 820-06 ALKYD WALL PRIMER
1-COAT 206-XX ALKYD SEMI-GLOSS ENAMEL "ALABASTER"
PLYWOOD WAINSCOT
1-COAT WOOD SEALER
1-COAT 206-XX ALKYD SEMI-GL. ENAMEL "ALABASTER"

OVERHEAD DOORS
1 - 12'-0" x 10'-0" x 1⅜" F25 STANLEY OR EQUAL
1 - 12'-0" x 12'-0" x 1⅜" F25 " " "
2" TRACK w/ 15" RADIUS, SOLID SHAFT COUPLED, ANGLE MOUNT TO WOOD, 7-2" STRUTS, PRIMED, NEOPRENE WEATHERSTRIPPING ALL AROUND.
ELECTRIC DOOR OPERATORS - STANLEY VEMCO ACDT OR EQUAL WITH INSTANT REVERSE AIR SWITCH.
½ H.P. 115 V., 3 BUTTON WALL CONTROL.

MANDOOR
3°-0" x 6'-8" EXT. INSULATED, "C" LABEL, FULL FLUSH, 16 GA. STEEL FRAME AMWELD #1500 SERIES or EQUAL - 6'-8" THROAT - DOOR TYPE "F" - 18 GA.
HARDWARE:
1. LOCKSET - PASSAGE RUSSWIN #410 OR EQUAL, FIN. US26D
2. LOCKSET - SIMPLEX DL200 "TUCH-BUTN WITH ADAPTER KIT FOR METAL DOOR & FRAME.
3. BUTTS 4½"x4½", 1½ PR. FBB179 FIN US26D STANLEY OR EQUAL
4. CLOSER - RUSSWIN P-2820 or EQUAL - ALUM.
5. KICKPLATE CIPCO #5024 " " FIN - BLACK
6. WEATHERSTRIP - RUSSWIN 305AR or EQUAL DOOR BOTTOM " # 315AN " "
7. THRESHOLD - 7" ALUM.

STATE OF ALASKA
George D. Poulsberg
NO. 2170-E
REGISTERED PROFESSIONAL ENGINEER

JOB - B-021
KNIK FIRE HALL SUBSTATION
WASILLA, ALASKA
MATANUSKA-SUSITNA BOROUGH
BOX B PALMER, ALASKA 99645
DRAWN BL 8-24-83 SHEET 3 of 4

SE-0593

NOTES

NOTES

1. UNIT HEATERS SHALL BE CEILING MOUNTED, CHROMALOX TYPE VUH-10, 10KW, 240V, 1 ϕ. THERMOSTAT SHALL BE WALL MOUNTED, LINE VOLTAGE, CHROMALOX W.R-80.
2. INSTALL PHOTO-CELL RELAY, "HAND-OFF-AUTO" SWITCH & CONTACTOR TO CONTROL ALL EXTERIOR LITES. MOUNT PHOTO-CELL 30" ABOVE ROOF. ALL WIRING TO BE ¾"C-2#10
3. ALL WORK & MATERIALS TO CONFORM WITH NATIONAL, STATE, AND LOCAL ELECTRIC CODES & ACCEPTABLE PRACTICE.
4. ALL WIRING RUN IN EXPOSED CONDUIT AFTER S.ROCK, TAPING & WAINSCOT INSTALLED.

LEGEND

- DUPLEX OUTLET
- SINGLE POLE SWITCH
- DISCONNECT DEVICE
- MOTOR
- ELECTRICAL PANEL
- JUNCTION BOX
- TELEPHONE OUTLET
- OVER HEAD DOOR CONTROLLER
- CONDUIT RUN & No. OF CONDUCTORS
- THERMOSTAT

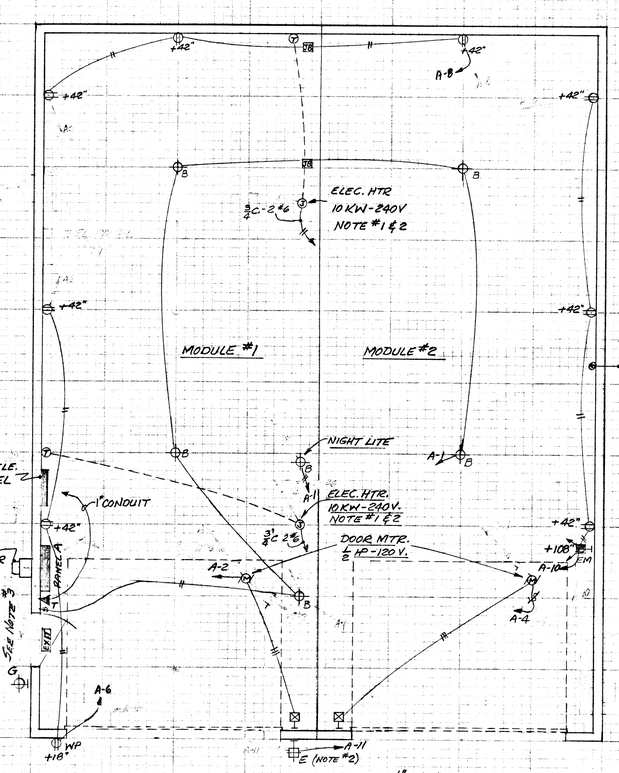

FLOOR PLAN SCALE ¼"-1'-0"

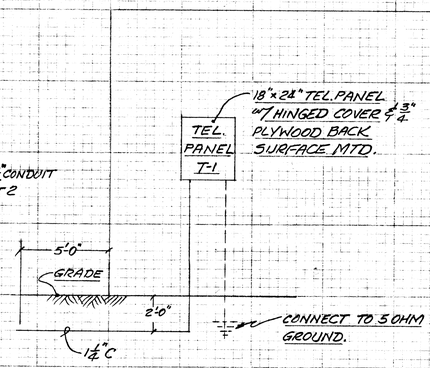

TELEPHONE ONE LINE DIAGRAM - NO SCALE

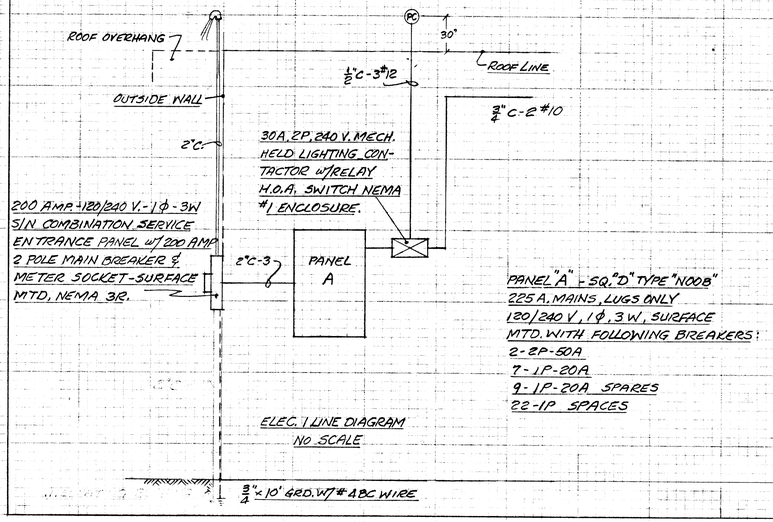

PANEL "A" - SQ. "D" TYPE "N00B"
225 A. MAINS, LUGS ONLY
120/240 V., 1 ϕ, 3 W, SURFACE MTD. WITH FOLLOWING BREAKERS:
2-2P-50A
7-1P-20A
9-1P-20A SPARES
22-1P SPACES

ELEC. 1 LINE DIAGRAM
NO SCALE

FIXTURE SCHEDULE

SYMBOL	MANUFACTURE		MOUNTING		LAMP		
	NAME	CAT. NO	TYPE	HEIGHT	QUAN	TYPE	SIZE
B	GEN. ELECTRIC	C653N701	PENDANT	12'-0"	5	HPS	250W
E	HOLOPHANE	600-120BA	BRACKET	12'-0"	1	HPS	100W
G	PRESCOLITE	4440	BRACKET		1	INCAND	100W
EXIT	AMERICAN ATOMIC CORP.	121	SURFACE	WALL	—	—	—
EM	DUAL-LITE	CLA-206	SURFACE	WALL	2	INCAND	18W

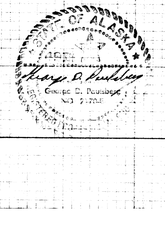

JOB B-021
KNIK FIRE HALL SUBSTATION
WASILLA, ALASKA
MATANUSK-SUSITNA BOROUGH
BOX B PALMER, AK 99645
DRAWN BJ 8-24-83 SHEET 4 OF 4

5E-0504